Werk–X
Oswaldgasse 35a
A–1120 Wien

Saal 1
Tribüne – Frontalansicht

Legend:
All measures are cm!

Author of sketch:
Kristof Kepler
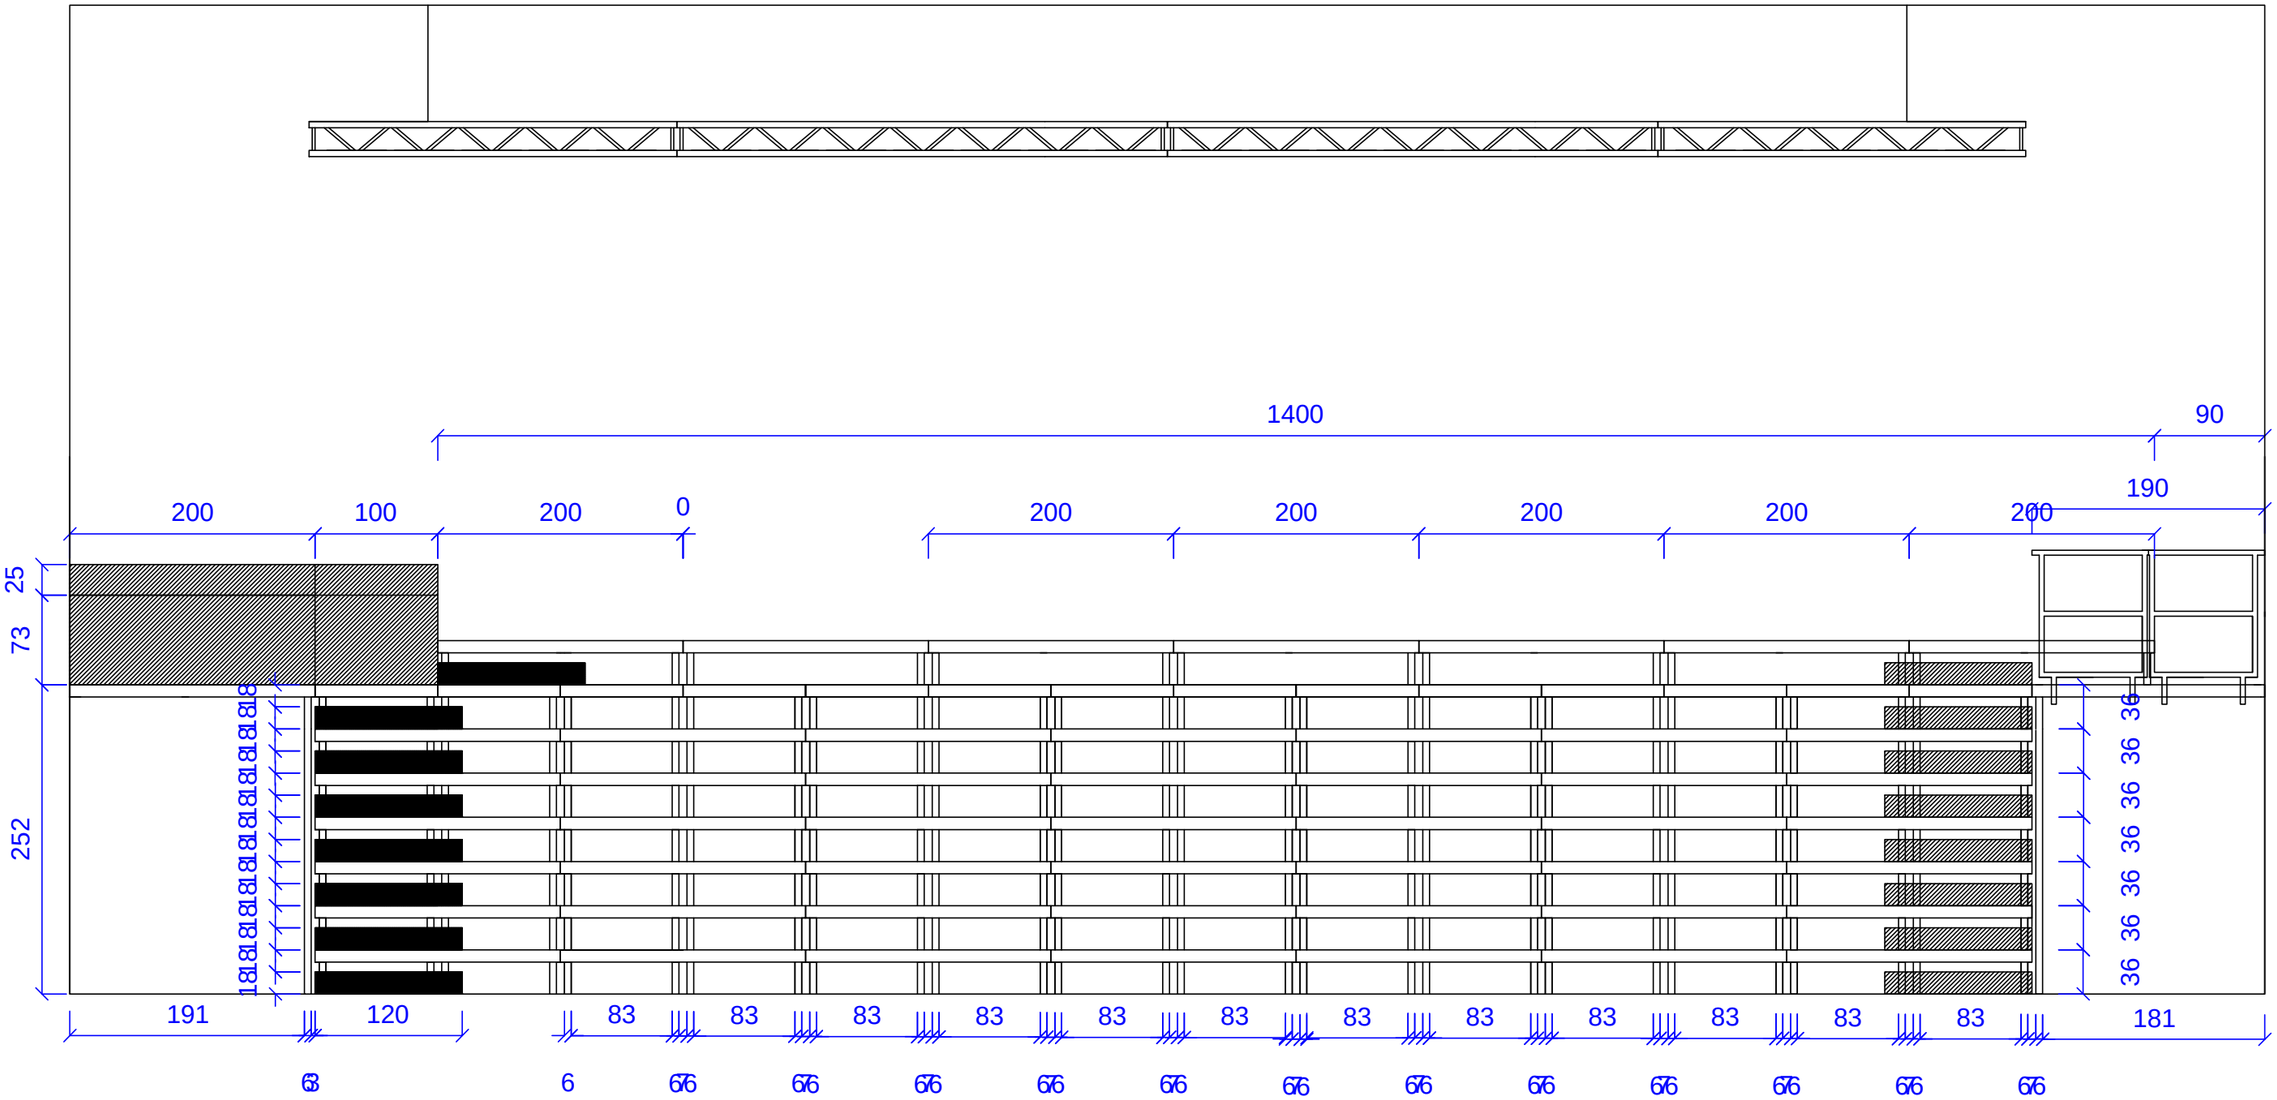
Date: Sept. 10th, 2014	Paper-size: DIN A3	
SCALE: 1:50	PLAN NR.: 2	VERSION NR.: 001